

City of Kalgoorlie Boulder

DISCLAIMER: Information shown hereon is a composite of information from various different data sources. Users are warned that the information is provided by the City of Kalgoorlie Boulder in this format as a general resource on the understanding that it is not suitable as a basis for decision making without verification with the original source.

15 October 2026

1:200

N

○ = Rainwater tanks 4500 litre 1820 wide 2100 high x 2 overflow into a bubble pit and garden beds 3600 wall height

X = To be demolished.

Document Set ID: 4211193
Version: 1, Version Date: 16/10/2026

SHEDS

All dimensions shown are measured from outside of frame (including purlins and girts). Dimensions shown are for illustrative purposes only and should not be used for assembly. Please refer to the relevant installation guides or detailed drawings provided for site preparation, portal frame layout and slab dimensions.

Please refer to the current Domestic Gable Shed certification referenced 50098 by FYFE Pty Ltd for 15° shed range, certification referenced 2011-628 by RSA for 10° shed range or certification referenced 240500 for 1 - 5° Domestic Skillion Roof Range. Certifications are applicable to standard shed designs only.

*Please note Header Beam Height shown is an approximation only and does not represent Final Daylight Opening Height (DLOH) of the Roller Door.

STRATCO

Plan View


Order Reference [redacted]
Sales Person
Client Name

Site Address [redacted]

Design Number [redacted]
Date

Customer Signature

Front **Rear**

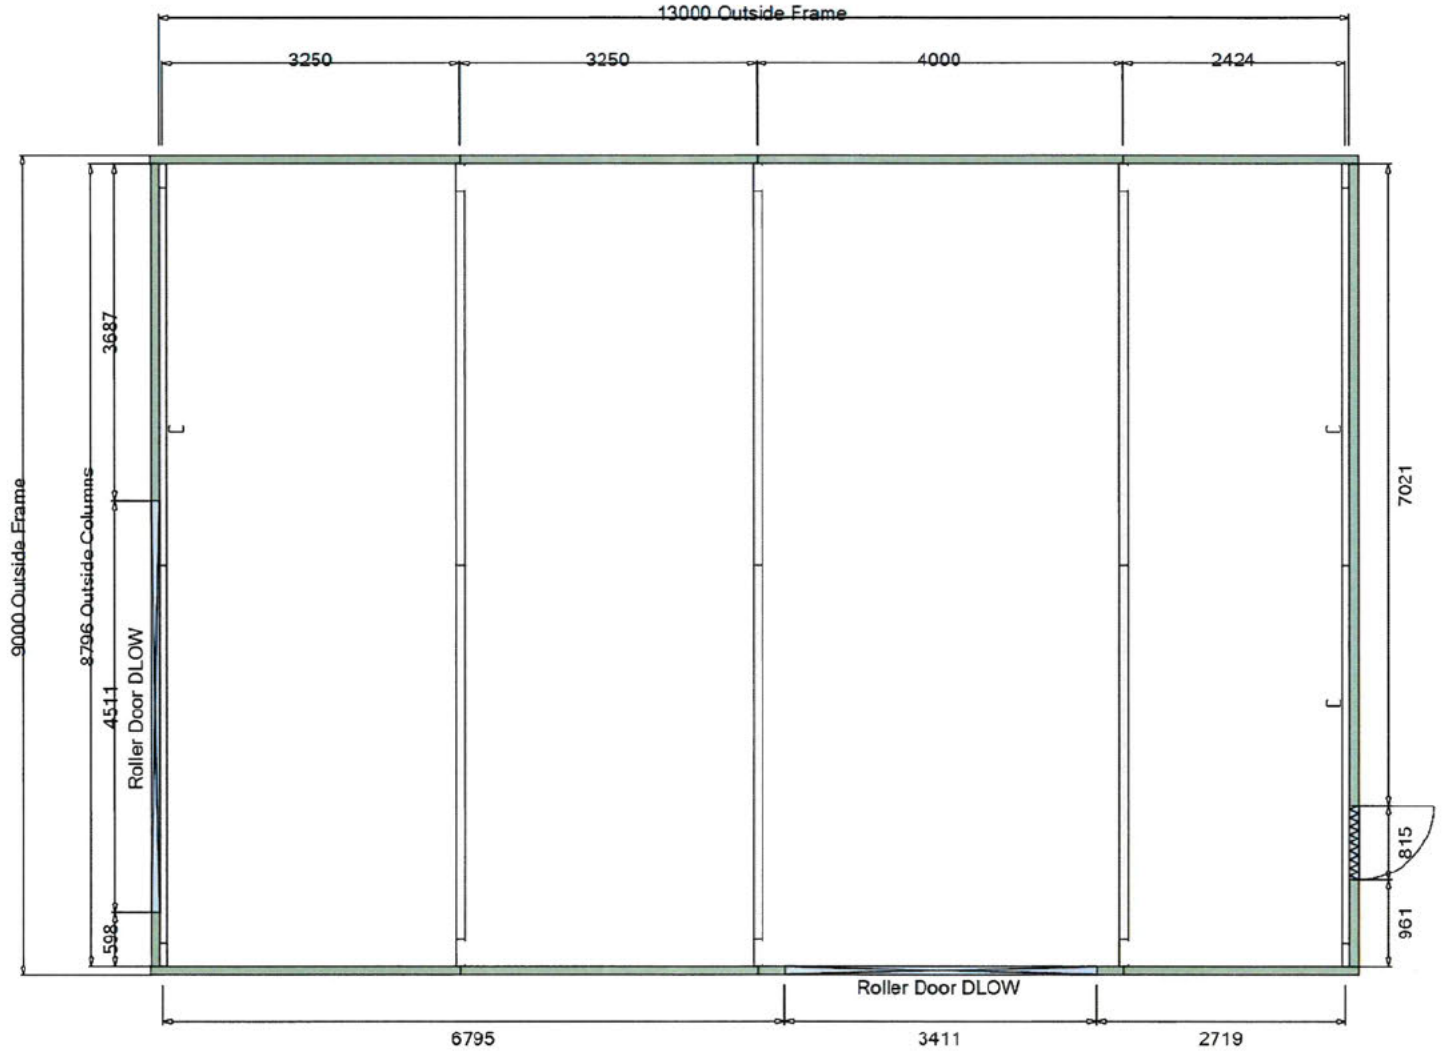

SHEDS

All dimensions shown are measured from outside of frame (including purlins and girts). Dimensions shown are for illustrative purposes only and should not be used for assembly. Please refer to the relevant installation guides or detailed drawings provided for site preparation, portal frame layout and slab dimensions.

Please refer to the current Domestic Gable Shed certification referenced 50098 by FYFE Pty Ltd for 15° shed range, certification referenced 2011-628 by RSA for 10° shed range or certification referenced 240500 for 1 - 5° Domestic Skillion Roof Range. Certifications are applicable to standard shed designs only.

*Please note Header Beam Height shown is an approximation only and does not represent Final Daylight Opening Height (DLOH) of the Roller Door.

STRATCO

Elevations


Order Reference [redacted]
Sales Person
Client Name

Site Address [redacted]

Design Number
Date [redacted]


Customer Signature

Left Elevation

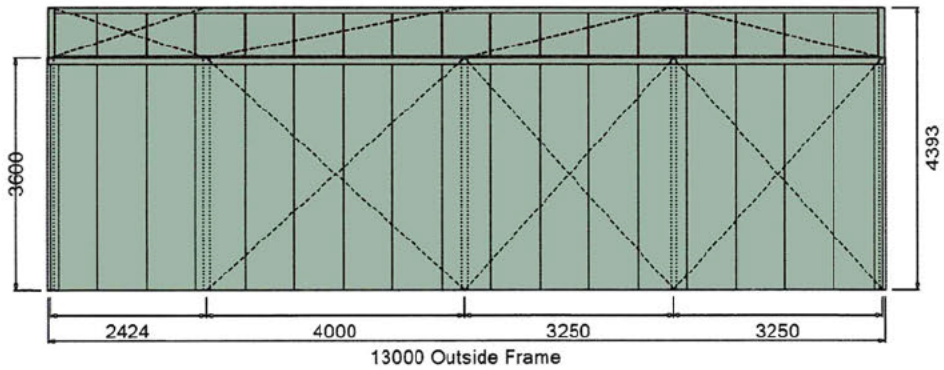


Front

Front External Elevation

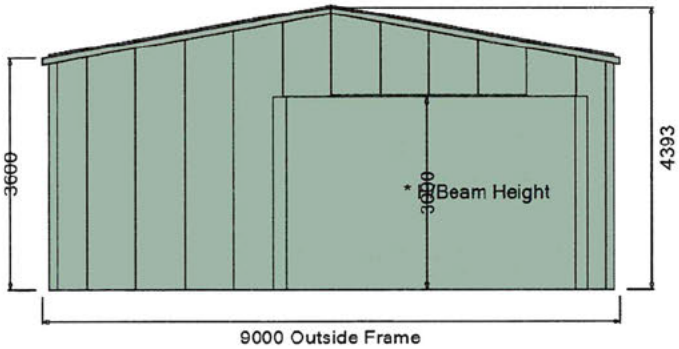


Right Elevation

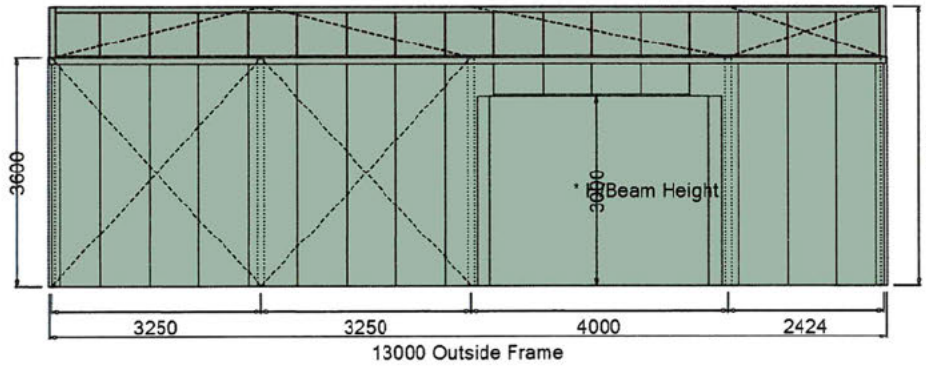

Rear

Rear External Elevation

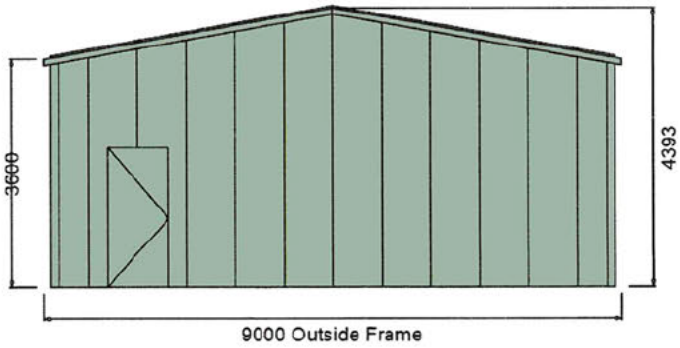

Document Set ID: 4211193
Version: 1, Version Date: 16/10/2026