

DISCLAIMER: Information shown hereon is a composite of information from various different data sources. Users are warned that the information is provided by the City of Kalgoorlie Boulder in this format as a general resource on the understanding that it is not suitable as a basis for decision making without verification with the original source.

SETBACK-W - 1.5m
SETBACK-S - 23m
House Side - 1.5m


31 August 2026

1:200



STORMWATER WILL FLOW INTO FRONT LAWN.
SHED WILL BE USED AS RUMPUS ROOM.

Millen Street




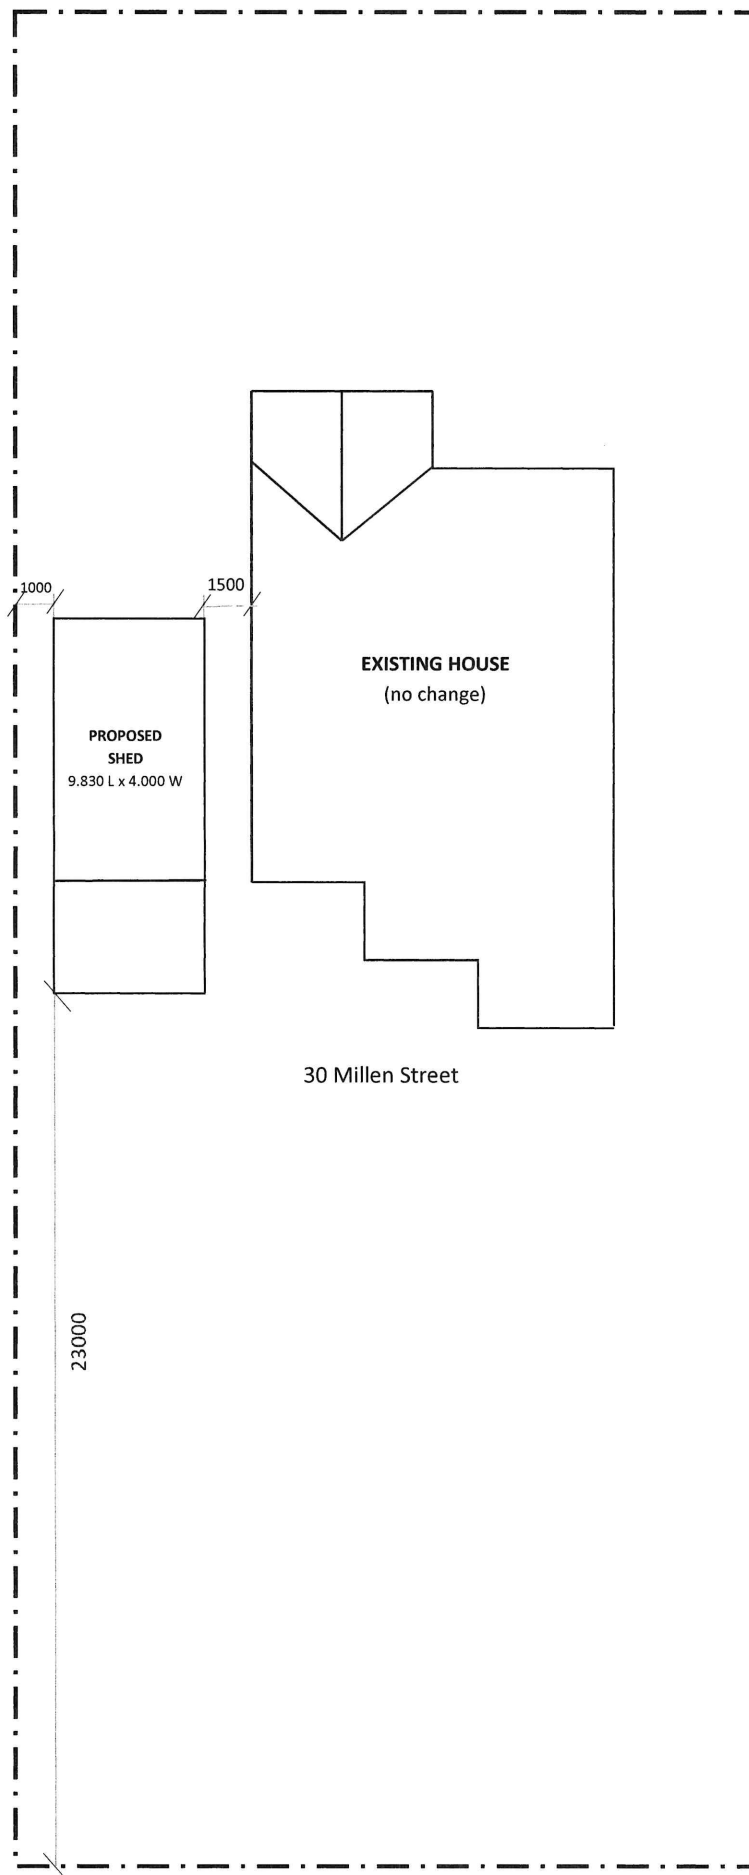


EXISTING HOUSE
(no change)


PROPOSED
SHED
9.830 L x 4.000 W

30 Millen Street


23000

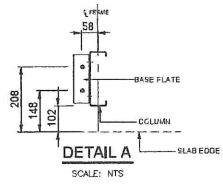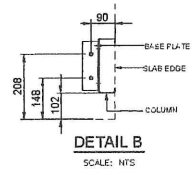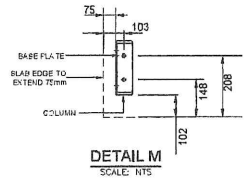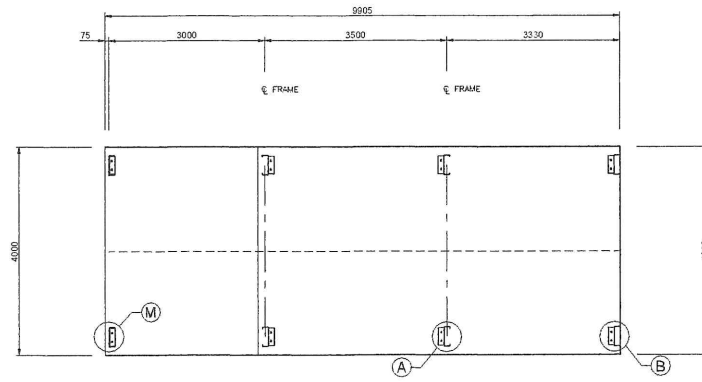


1 BOLT LAYOUT PLAN
SCALE: 1:100

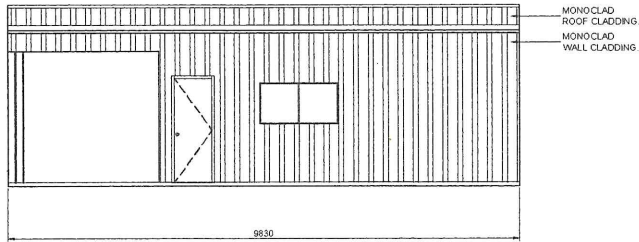


1
7 SIDEWALL EXTERIOR ELEVATION
SCALE: 1 = 100

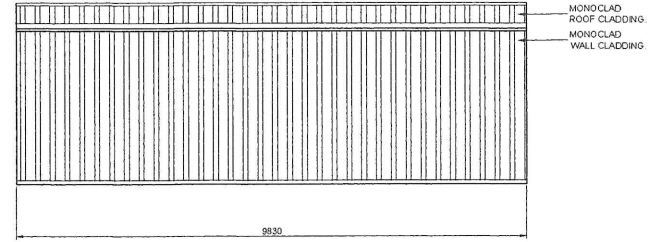

2
7 SIDEWALL EXTERIOR ELEVATION
SCALE: 1 = 100

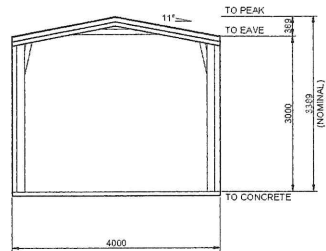

4
7 ENDWALL EXTERIOR ELEVATION
SCALE: 1 = 100

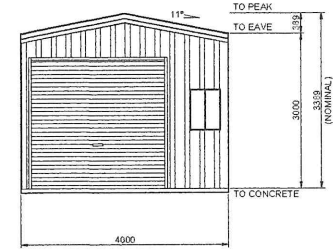

3
7 ENDWALL EXTERIOR ELEVATION
SCALE: 1 = 100

BUILDING COLOURS

WALL	CLASSIC CREAM
ROOF	CLASSIC CREAM
ROLLER DOOR	WOODLAND GREY
P.A. DOOR	CLASSIC CREAM
WINDOW	MONUMENT
DOWNPIPE	MONUMENT
GUTTER	MONUMENT
CORNER FLASHING	MONUMENT
BARGE FLASHING	MONUMENT
OPENING FLASHING	MONUMENT