
OWNER: .....

OWNER: .....

BUILDER: .....

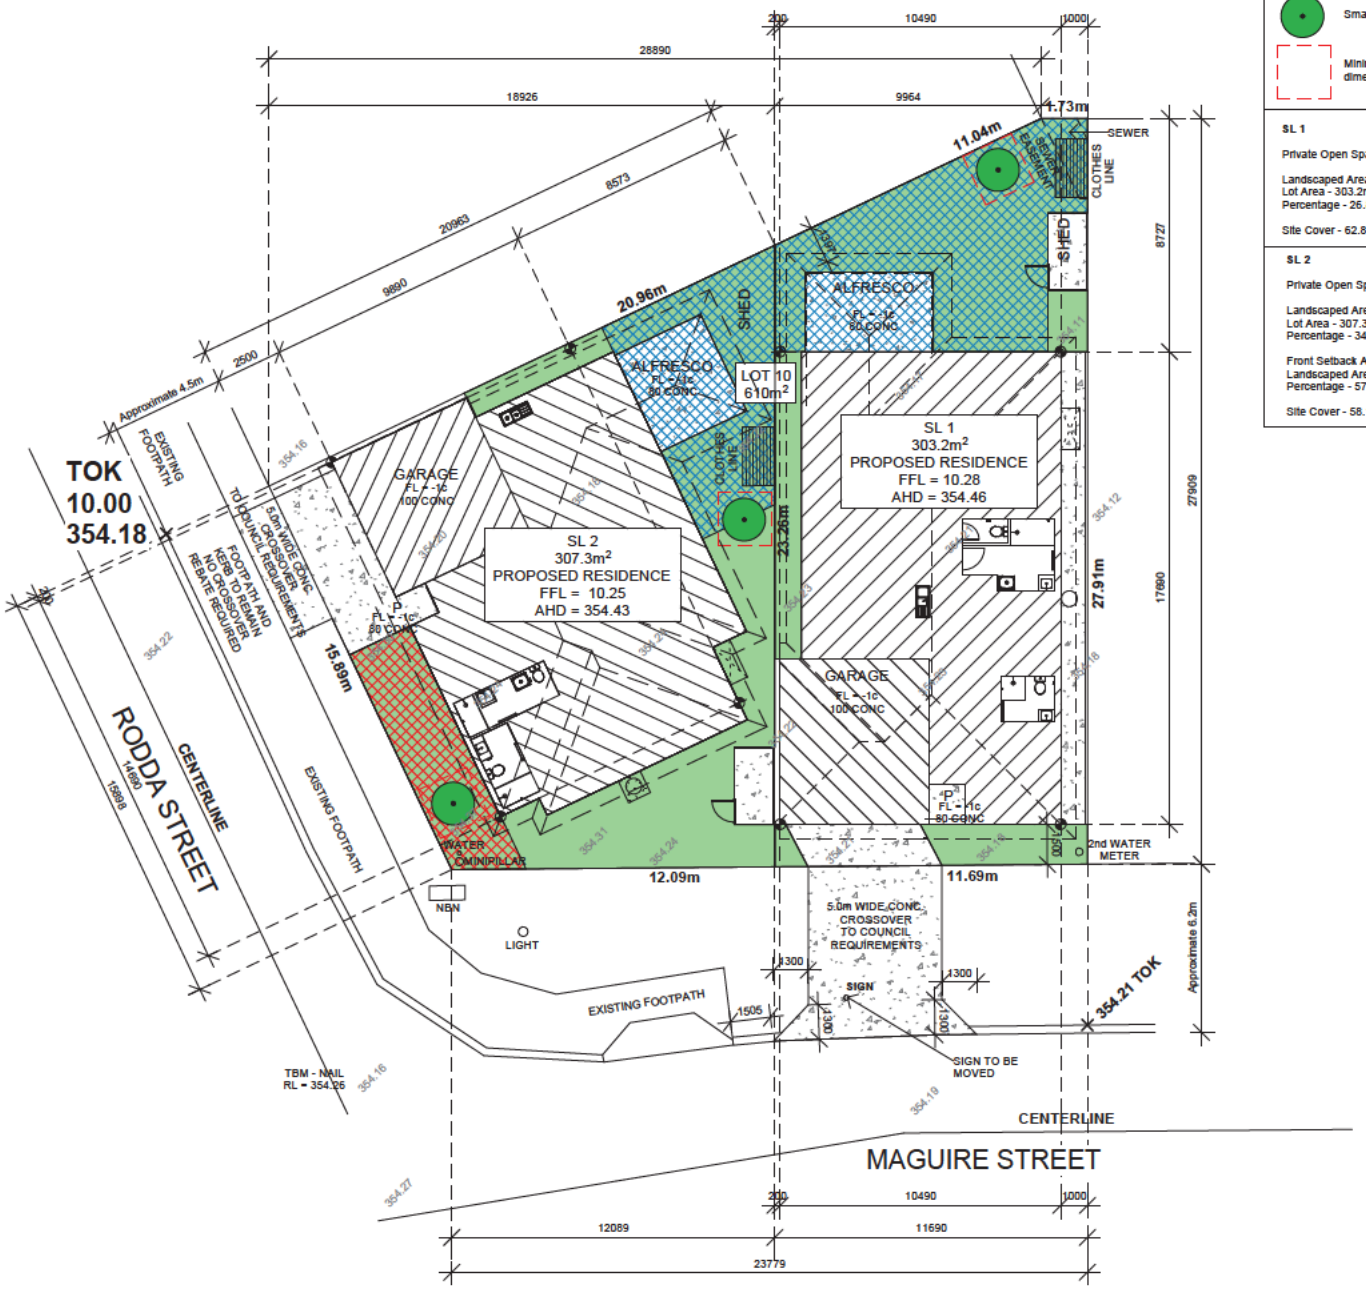

LANDSCAPING PLAN

SCALE 1:200

PROPOSED SINGLE RESIDENCE

LOT 10 (NO.2) RODDA STREET SOMERVILLE, 6430

[redacted]

DWG NAME	DATE DRAWN	SCALE	[redacted]	[redacted]	[redacted]
LANDSCAPING	09/2026	1:200			9 OF 9